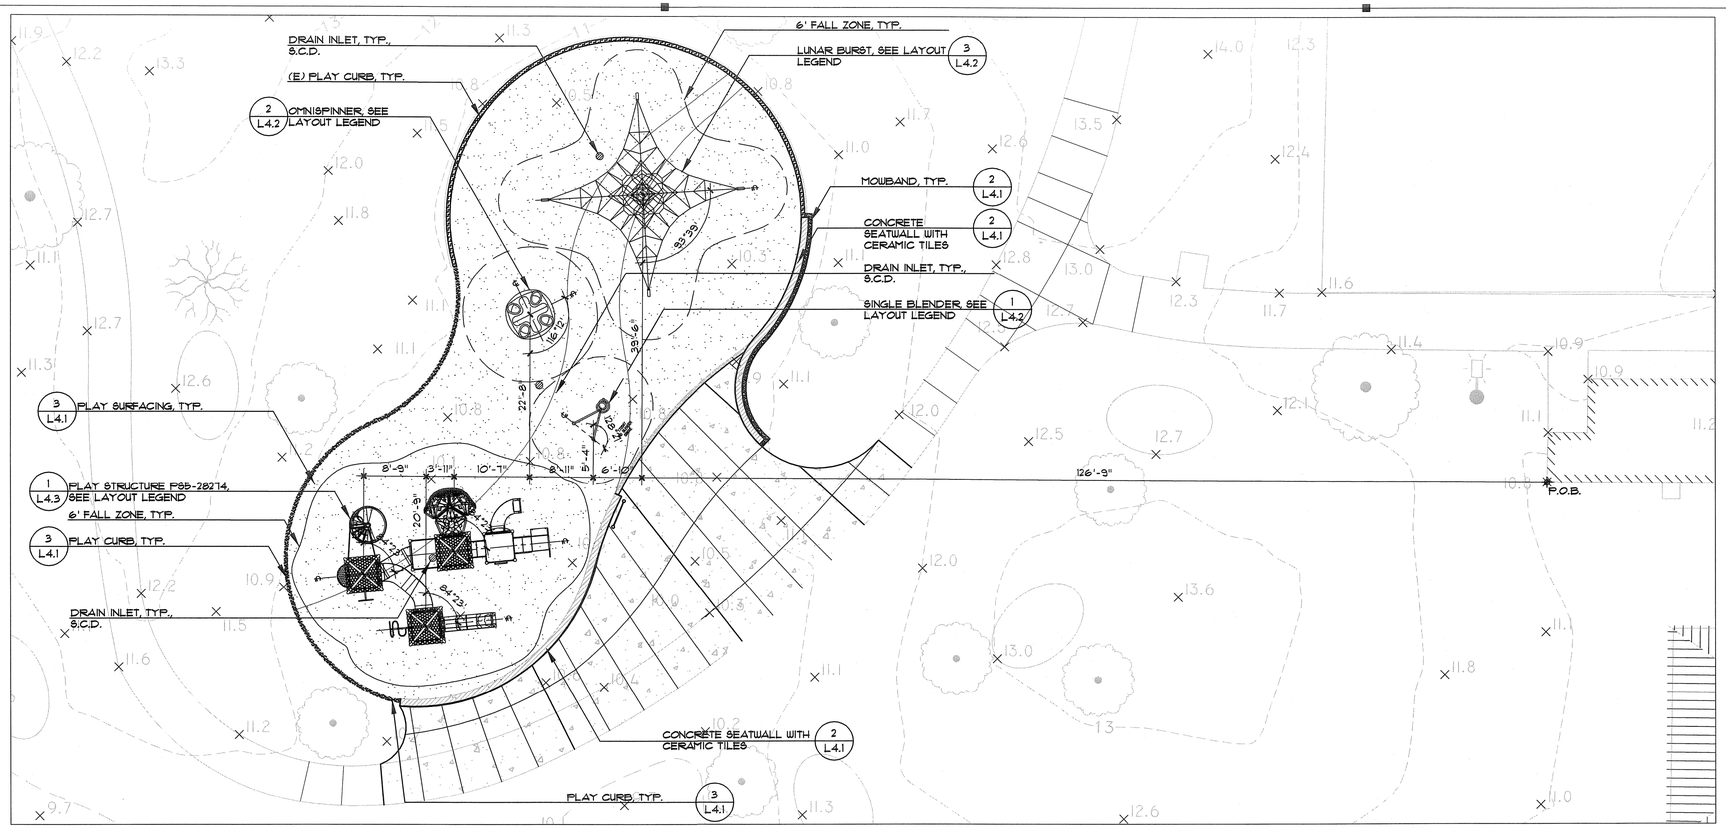

PLAY AREA TOTAL SQUARE FOOTAGE: 3735 SF

PLAY STRUCTURES LAYOUT PLAN

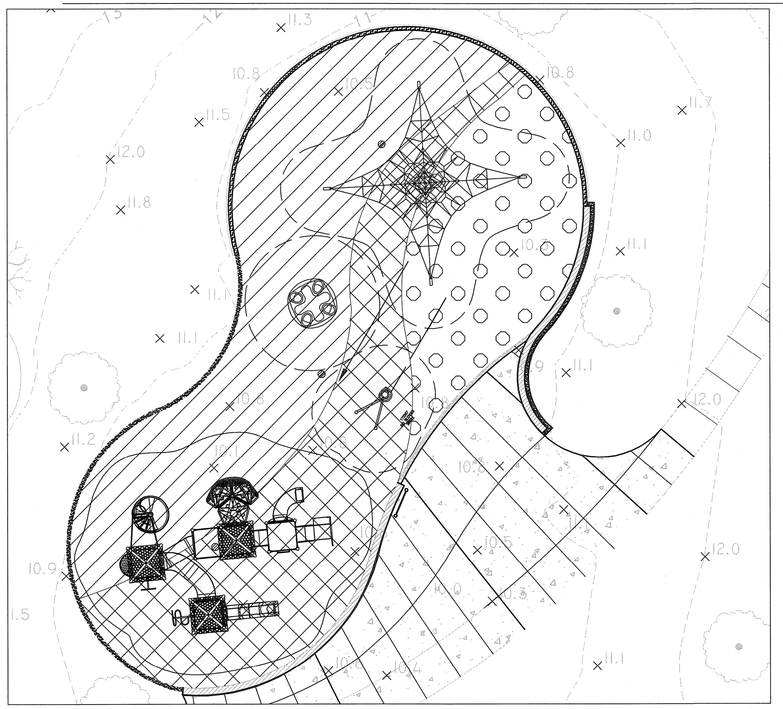

COLOR LEGEND

- BLUE
- TEAL
- YELLOW

PLAY SURFACING COLOR LAYOUT PLAN

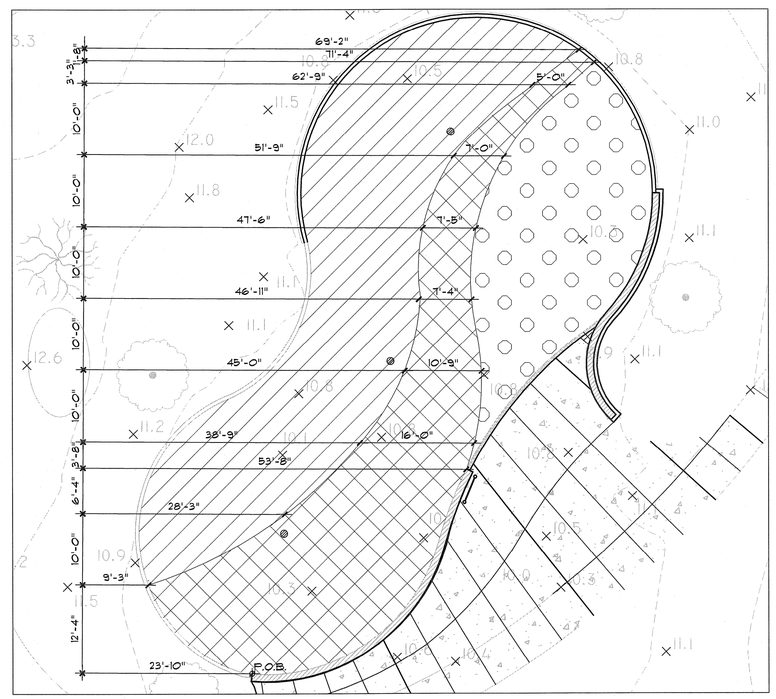

PLAY SURFACING COLOR DIMENSIONAL LAYOUT PLAN

GATES & ASSOCIATES
LANDSCAPE ARCHITECTURE
LAND PLANNING URBAN DESIGN

2671 CROW CANYON RD, SAN RAMON, CA. 94583
TEL: 925.736.8176 FAX: 925.838.8901
WWW.DGATES.COM

CORNELL PARK

PLAY AREA RENOVATION

505 DISCOVERY BAY BLVD
DISCOVERY BAY, CA

REVISION:	DESCRIPTION:	DATE:

REGISTERED LANDSCAPE ARCHITECT
DAVID GATES - No. 1457
Signature
5/31/2011
4.27.11
Date
LA
STATE OF CALIFORNIA

PROJECT NAME:	CORNELL PARK PLAY AREA
PROJECT NUMBER:	P4157
PROJECT FILE:	DG P-CORNELL.DWG
DRAWN:	JS
CHECK:	CG/JS
DATE:	4/27/2011

SCALE: 1" = 10'-0" 0 5' 10' 20'

LAYOUT PLAN

L2.2

PROJECT NORTH 5 OF 11 SHEETS